ASSEMBLY INSTRUCTIONS

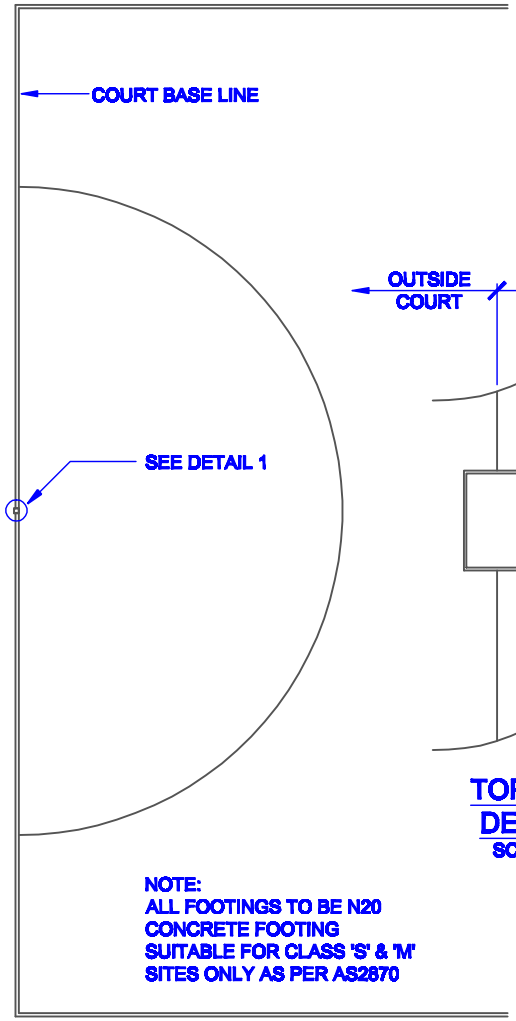

NOTE:
ALL FOOTINGS TO BE N20 CONCRETE FOOTING SUITABLE FOR CLASS 'S' & 'M' SITES ONLY AS PER AS2870

TOP VIEW
NETBALL COURT
SCALE 1:100

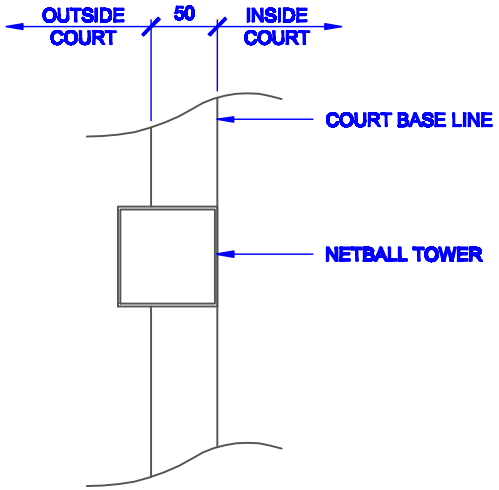

TOP VIEW
DETAIL 1
SCALE 1:5

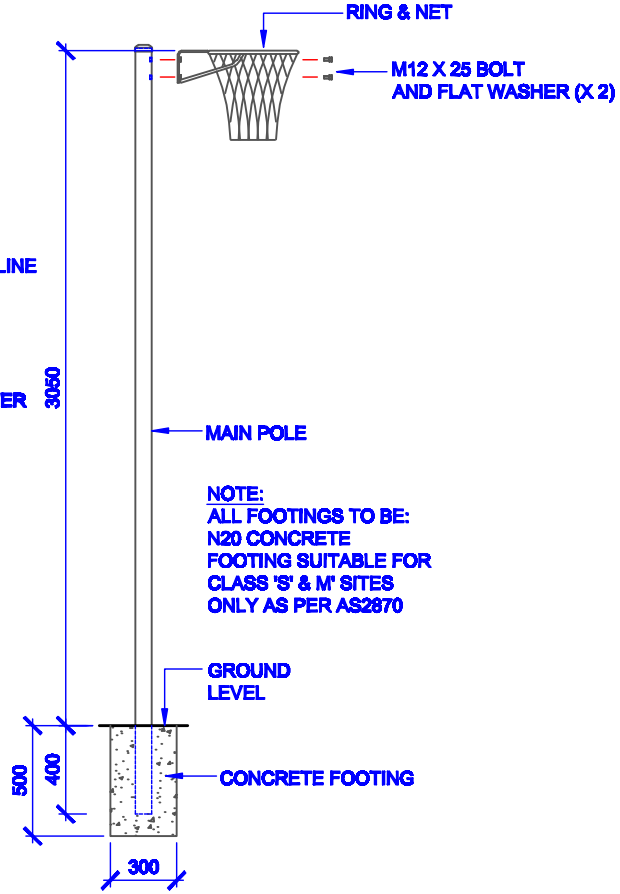

NOTE:
ALL FOOTINGS TO BE:
N20 CONCRETE
FOOTING SUITABLE FOR
CLASS 'S' & M' SITES
ONLY AS PER AS2870

SIDE VIEW
NS75 NETBALL TOWER
SCALE 1:30

COMPONENTS

QTY	ITEM
1	MAIN POLE
1	NET & RING
2	M12 X 25 BOLT & FLAT WASHER
1	GROUND SLEEVE (OPTIONAL)
-	-
-	-
-	-
-	-
-	-
-	-
-	-
-	-
-	-
-	-
-	-

TITLE:
NS75
NETBALL TOWER

DRAWING NUMBER:
NS75 ASSEMBLY/REV H/131009

WEIGHT:	CUBIC MEASURE
-	-

Oz Ring Pty Ltd
Trading as:
Play Hard Sports Equipment
ABN 79 066 094 559
24 Ern Harley Drive
Burleigh Heads Qld 4220
Phone: (07) 5593 4494
Fax: (07) 5593 4338
Website: www.playhardsports.com.au
Email: email@playhardsports.com.au